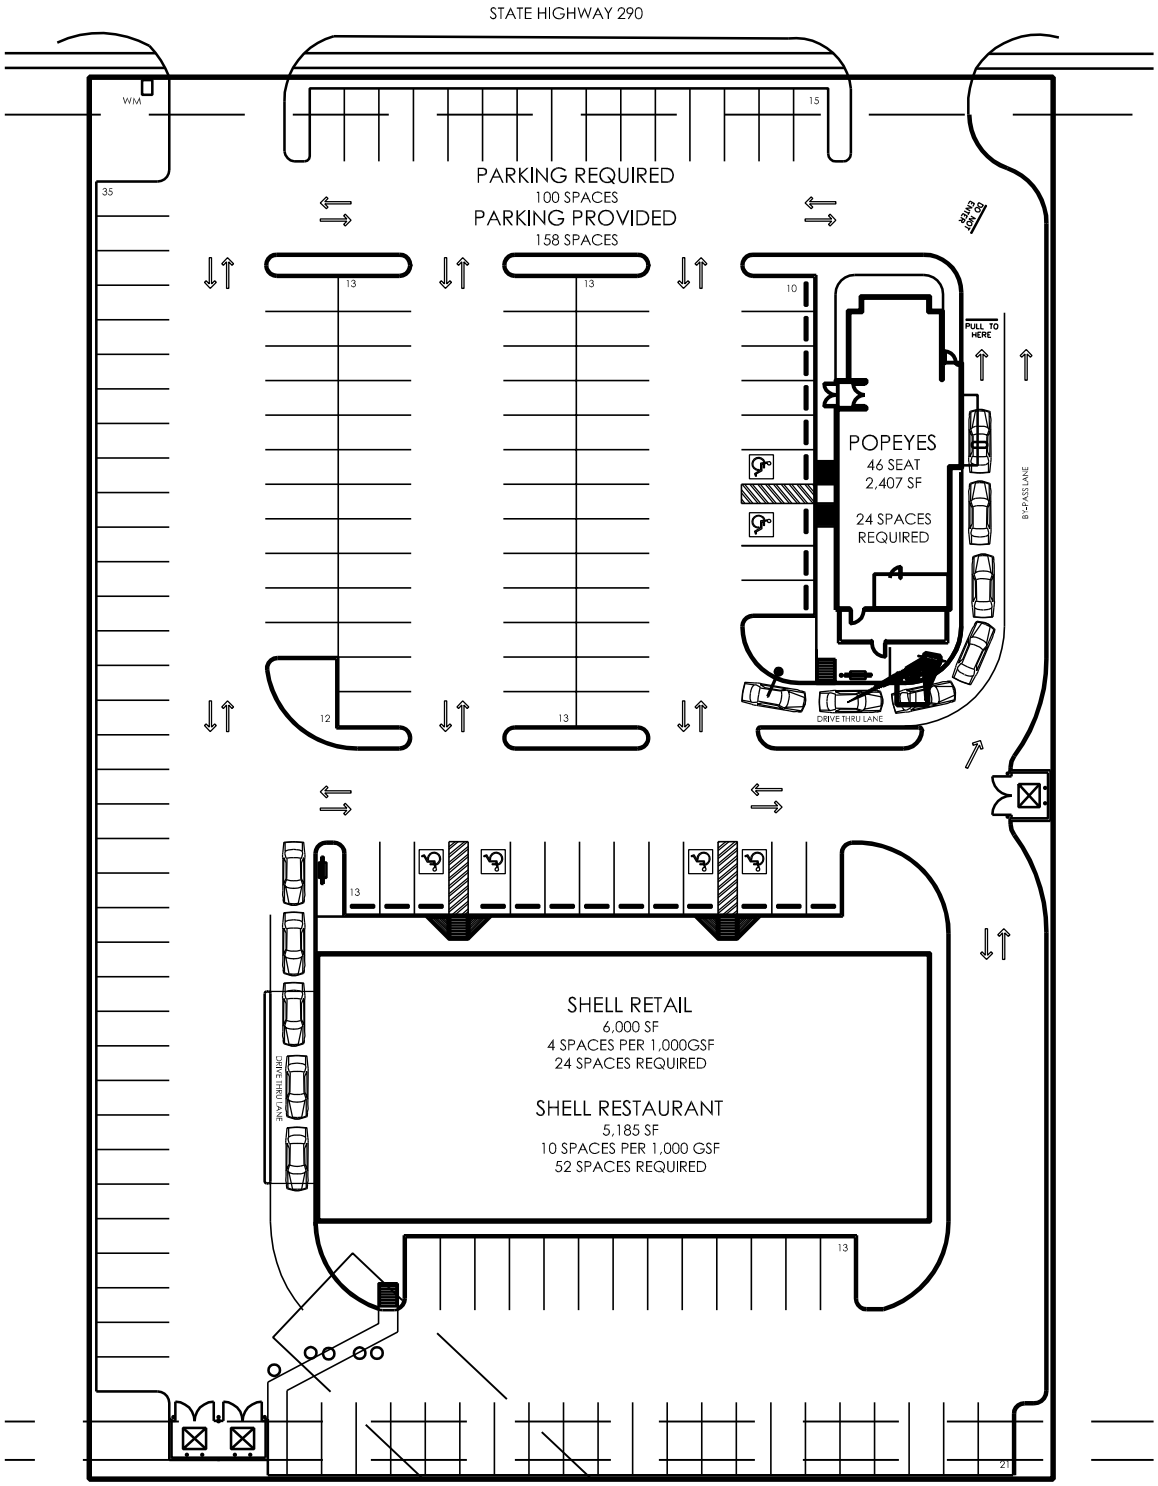

PLAN NORTH

RYDEN ARCHITECTURE
architecture | planning

909 Wakefield Drive | Houston, Texas 77018
713.993.6690
Contact: Greg Ryden, AIA

Project Name:
Popeyes 290 & Tidwell + Retail

Scale: 1" = 50'-0"

Sheet Number: ASK-2

Drawing Title:
Poposed Site Plan

Reference: -

Date: 08.06.2019

Project No: -